(5)

ETCH SHOWING PROVIDING CEMENT CONCRETE TO CROSS ROADS AT RAVINDRANAGARA SHOOTING BANGALE BACK SIDE, IN WARD NO-13 IN SHETTYHALLI SUB DIVISION.

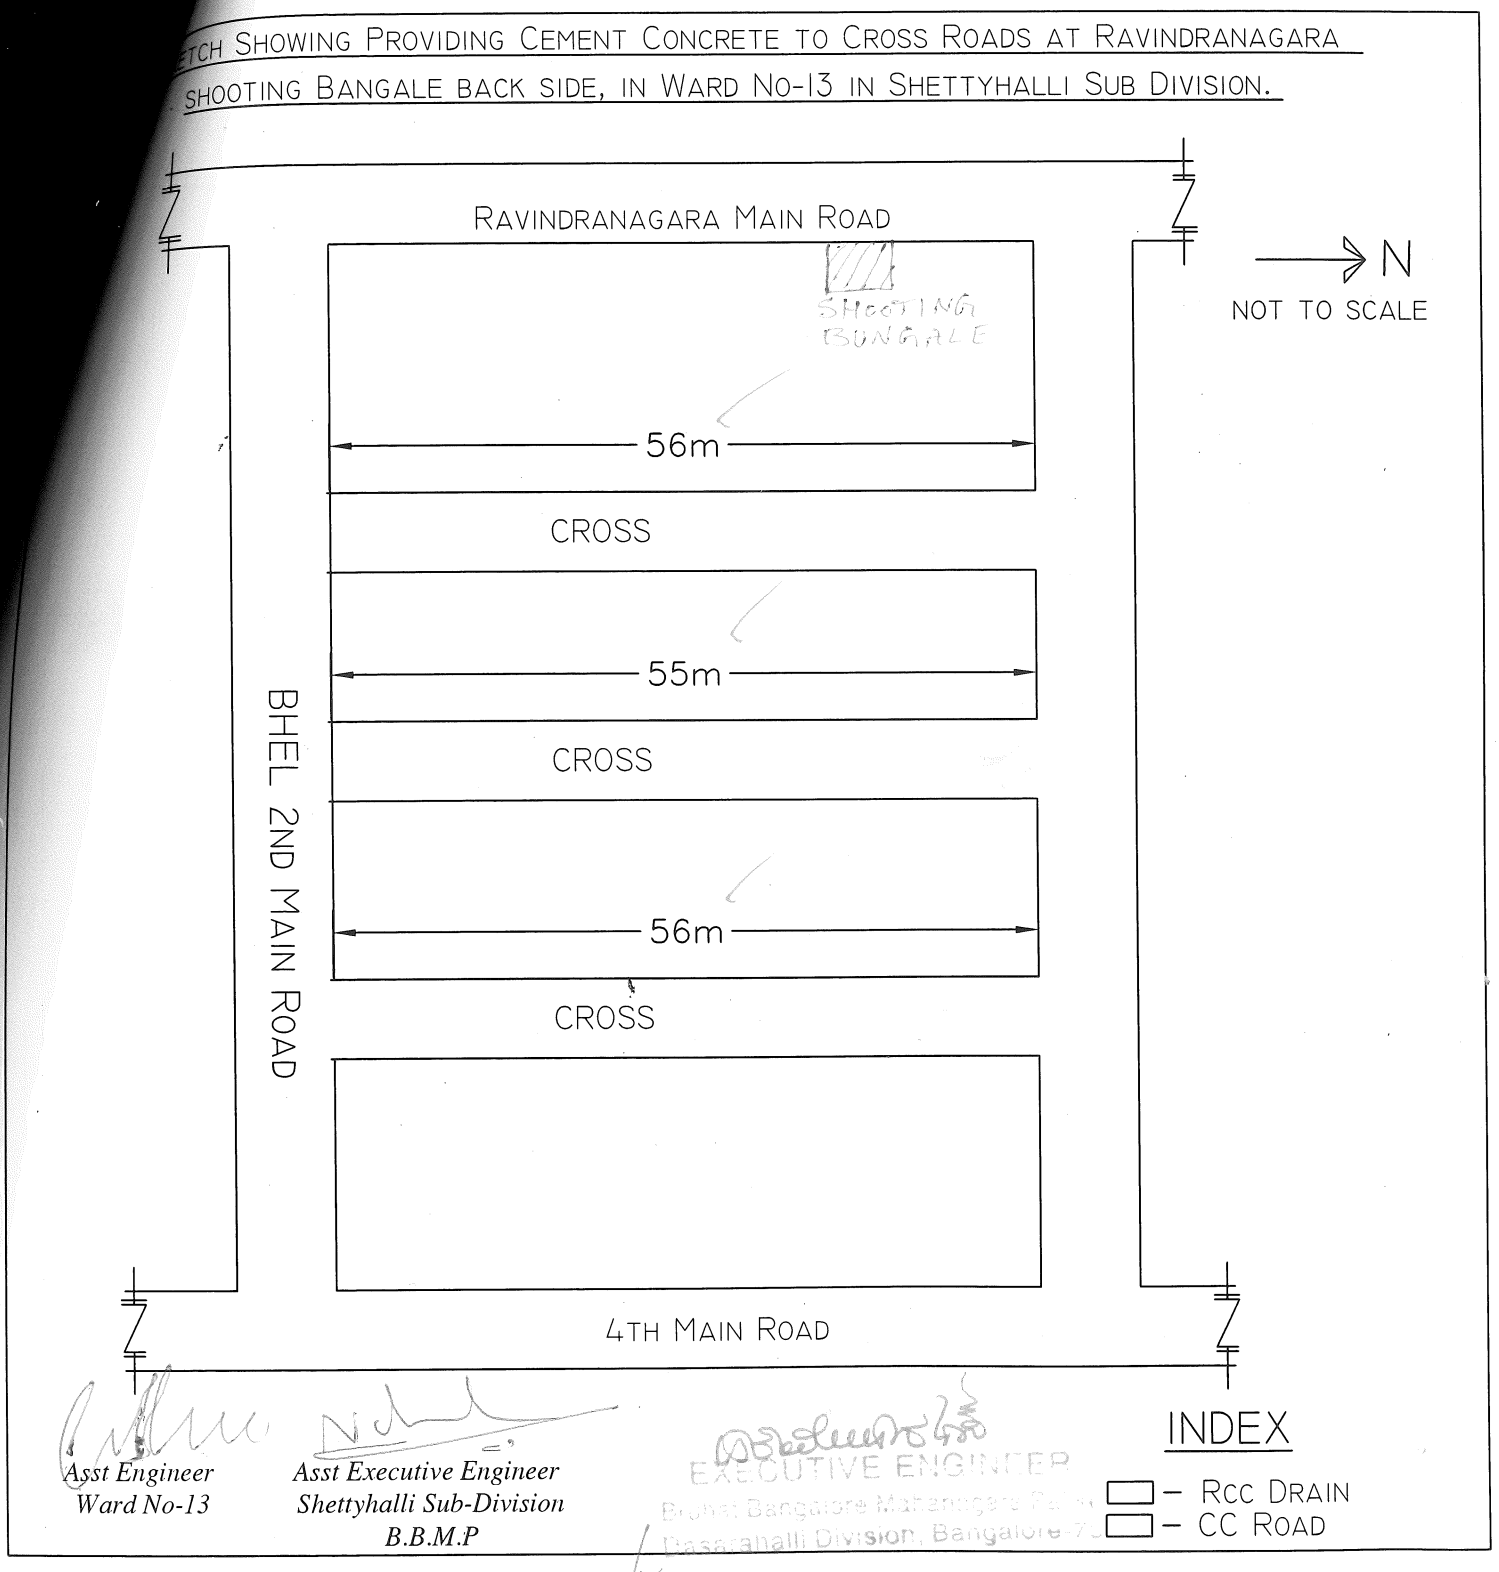

Asst Engineer
Ward No-13

Asst Executive Engineer
Shettyhalli Sub-Division
B.B.M.P

EXECUTIVE ENGINEER
Bruhat Bangalore Mahanagara Palike
Dasarahalli Division, Bangalore-57